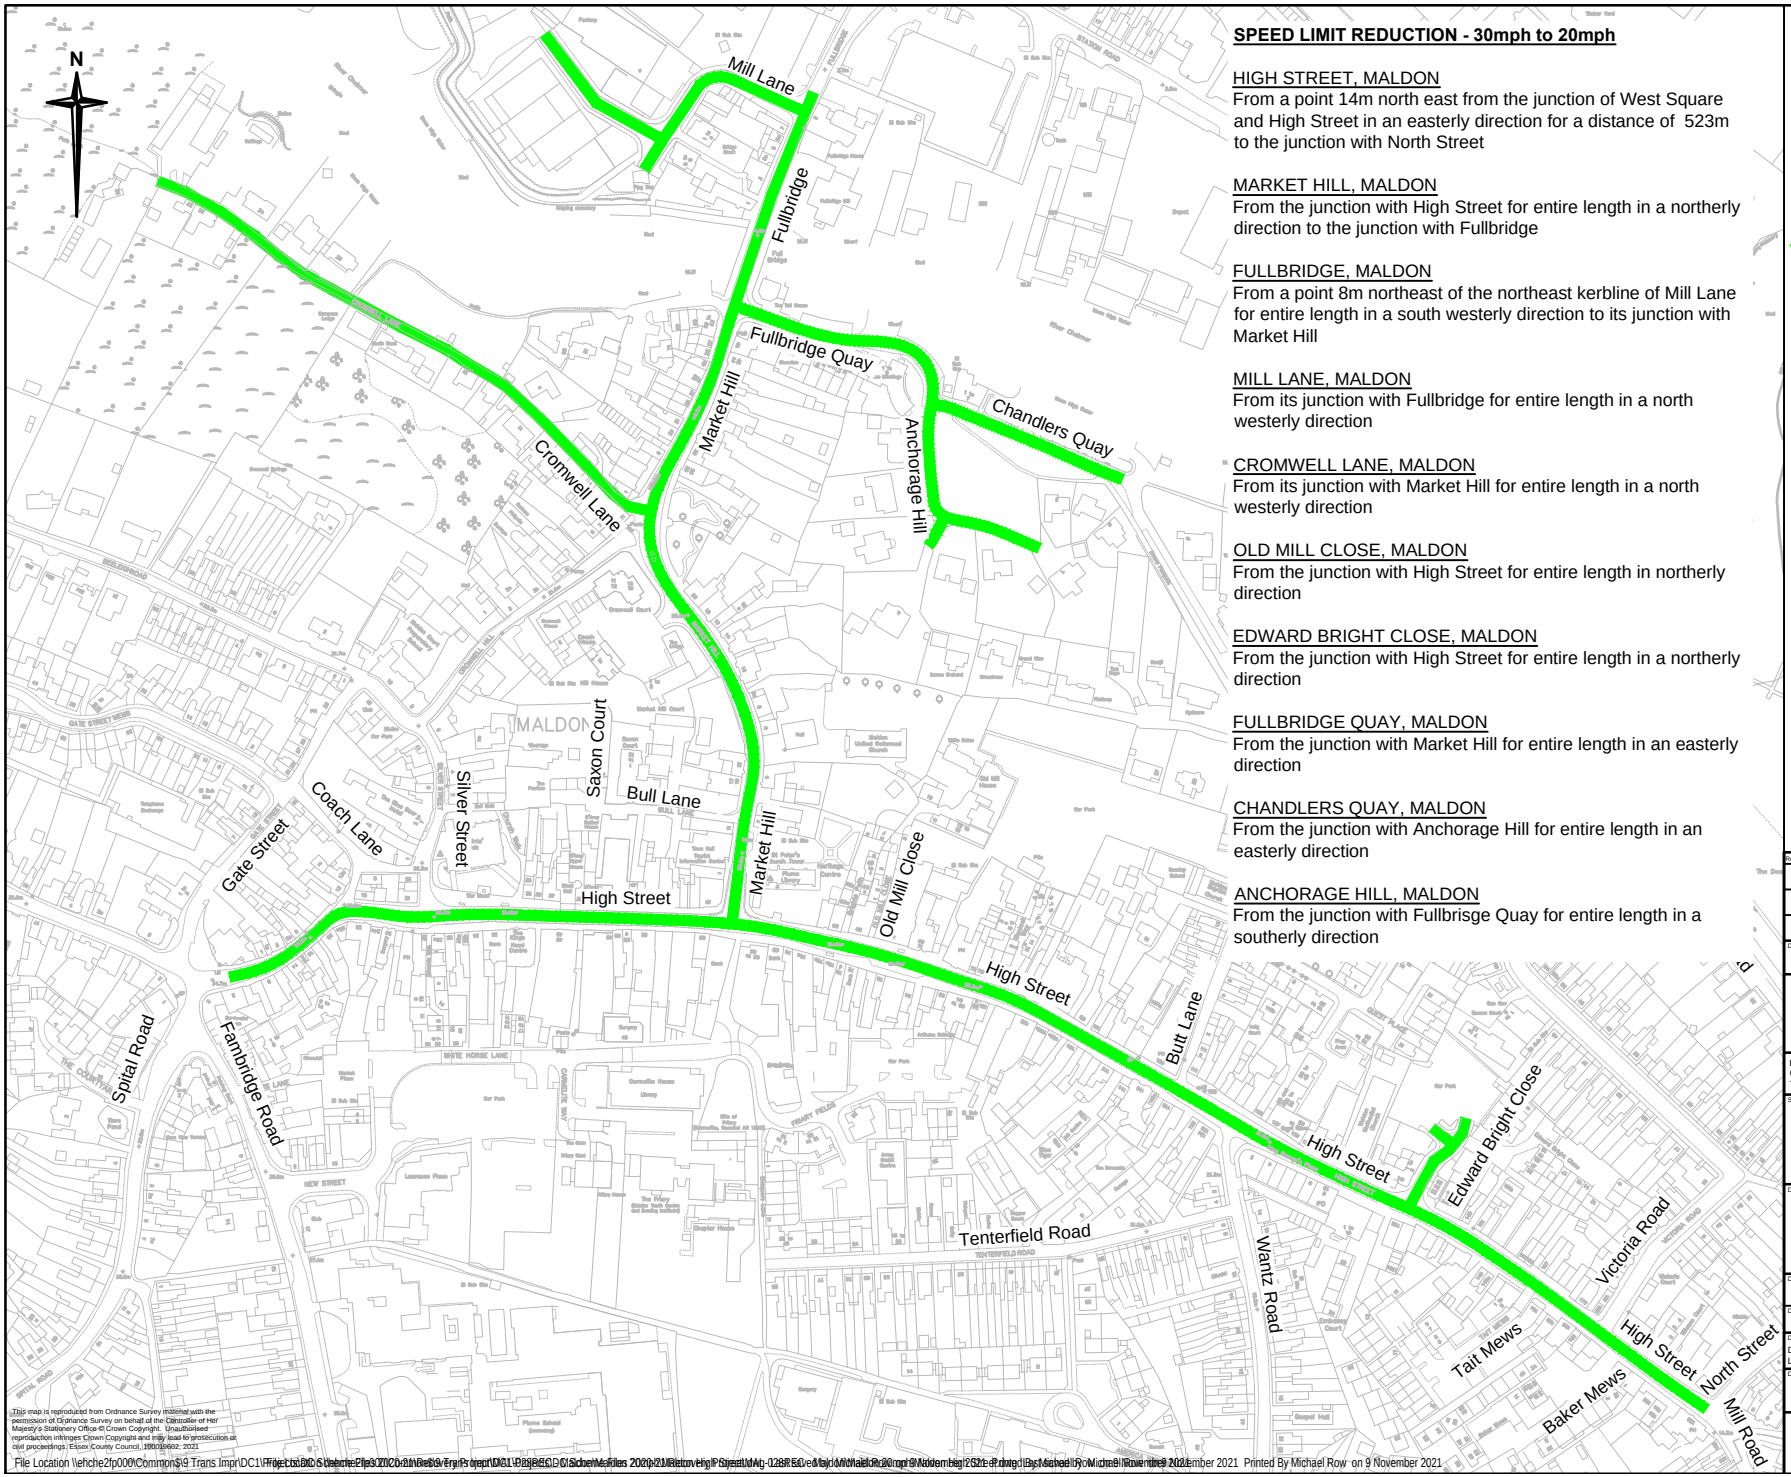

SPEED LIMIT REDUCTION - 30mph to 20mph

HIGH STREET, MALDON
From a point 14m north east from the junction of West Square and High Street in an easterly direction for a distance of 523m to the junction with North Street

MARKET HILL, MALDON
From the junction with High Street for entire length in a northerly direction to the junction with Fullbridge

FULLBRIDGE, MALDON
From a point 8m northeast of the northeast kerbline of Mill Lane for entire length in a south westerly direction to its junction with Market Hill

MILL LANE, MALDON
From its junction with Fullbridge for entire length in a north westerly direction

CROMWELL LANE, MALDON
From its junction with Market Hill for entire length in a north westerly direction

OLD MILL CLOSE, MALDON
From the junction with High Street for entire length in northerly direction

EDWARD BRIGHT CLOSE, MALDON
From the junction with High Street for entire length in a northerly direction

FULLBRIDGE QUAY, MALDON
From the junction with Market Hill for entire length in an easterly direction

CHANDLERS QUAY, MALDON
From the junction with Anchorage Hill for entire length in an easterly direction

ANCHORAGE HILL, MALDON
From the junction with Fullbrisge Quay for entire length in a southerly direction

NOTES

1. DO NOT SCALE FROM DRAWING.
2. DRAWING TO BE PRINTED IN COLOUR.

KEY

Proposed Length of 20mph

Rev	Date	Description of revision	Drawn	Checked	Reviewed	Approved

DRAWING STATUS
CONSULTATION

Essex Highways

Essex Highways, Seax House, Victoria Road South, Chelmsford, CM1 1QH.
Tel: 0345 6037631

© Essex County Council

SCHEME TITLE
20MPH SPEED LIMIT MALDON HIGH STREET

DRAWING TITLE
SPEED LIMIT ORDER CONSULTATION PLAN

DESIGNED	DRAWN	CHECKED	REVIEWED	APPROVED
MJR	MJR			
DATE NOV 21	DATE NOV 21	DATE	DATE	DATE

DRAWING UNITS U.N.O.
DIMENSIONS IN MILLIMETRES
LEVELS IN METRES

SCALE AT A3 (420x297mm)
SCALE 1:2500

DRAWING No.
LMAL202007-00-001

REV.
-

WSP Jacobs

Essex County Council

This map is reproduced from Ordnance Survey material with the permission of Ordnance Survey on behalf of the Controller of Her Majesty's Stationery Office © Crown Copyright. Unauthorised reproduction infringes Crown Copyright and may lead to prosecution or civil proceedings. Essex County Council. 100019602. 2021

File Location \\ehcfile2fp009\Common$\9 Trans Impr\DC1\Projects\Maldon 20mph Speed Limit\Drawings\Speed Limit Order Plan\LMAL202007-00-001 Maldon 20mph SLO Consultation Plan.dwg Last Saved By Michael Row on 9 November 2021 Printed By Michael Row on 9 November 2021