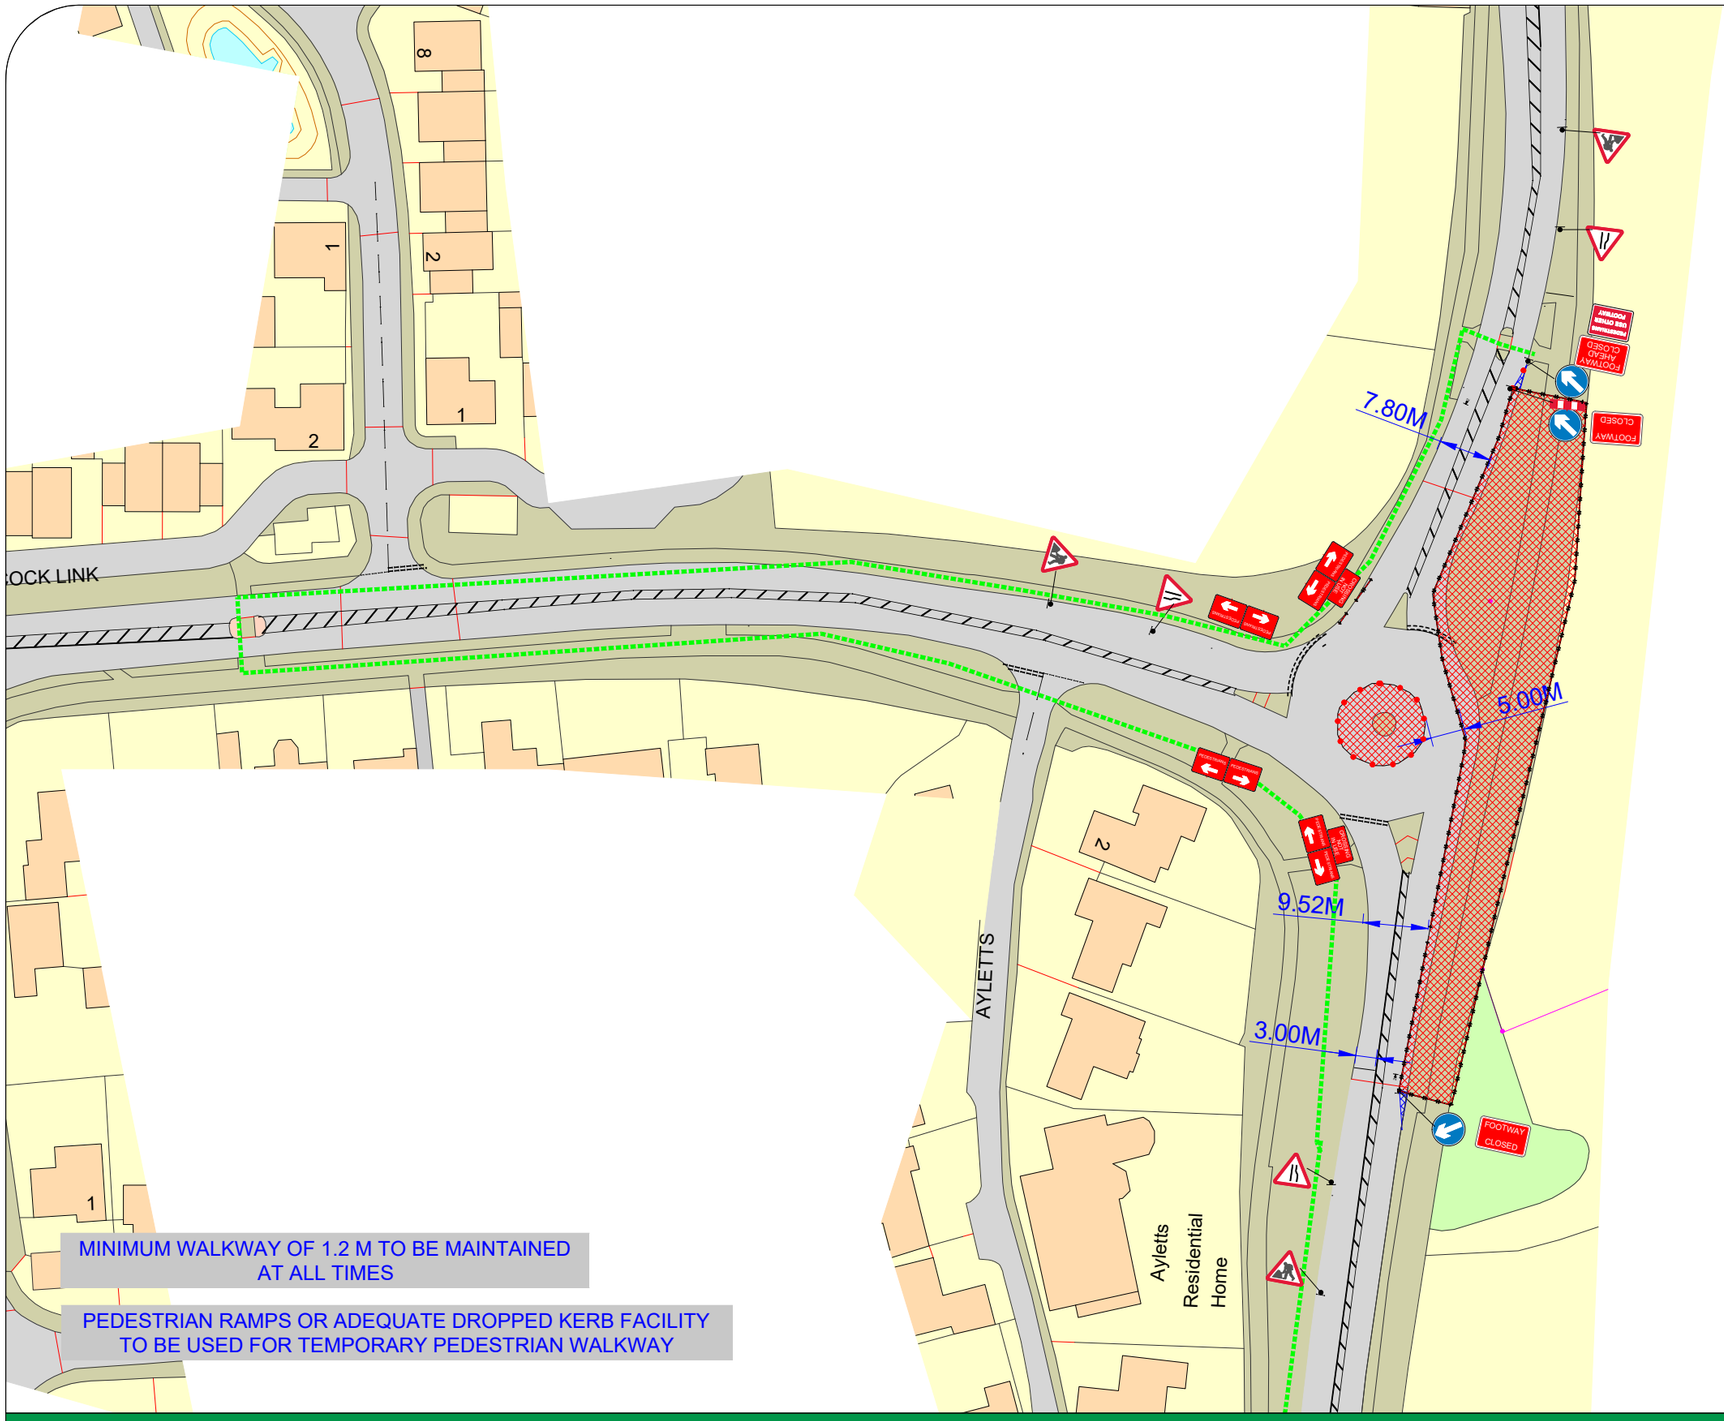

SAFETY ZONE DIMENSIONS (S)
Permanent speed limit 30mph or less
Sideways safety zone 0.5m
Longways safety zone 0.5m
(Dimensions are minima)

PEDESTRIAN BARRIER TO BE USED TO SEGREGATE PEDESTRIANS FROM WORKS AREA

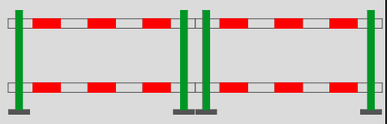

ALL PEDESTRIAN BARRIER TO BE CONNECTED ON SITE. PEDESTRIAN BARRIER ALSO TO BE CABLE TIED IN WESTMINSTER

CONWAY great people : great work

CLIENT

Essex County Council

ADDRESS

BROOMFIELD HOSPITAL
CHELMSFORD - PHASE 3

PROJECT

CARRIAGEWAY REFURBISHMENT

KEY

TAPER
SAFETY ZONE
WORKS AREA
SIGN
TRAFFIC CONE
PEDESTRIAN BARRIER
PARKING SUSPENSION
BUS STOP SUSPENSION
PEDESTRIAN ROUTE

DRAWING

FMC/8614/MT/P3

DATE

21/07/2021

REVISION

APPROVED	CHECKED
MT	BP

NOTES

1. All dimensions are in metres unless otherwise stated.
2. All temporary traffic management to comply with Chapter 8 of the Traffic Signs Manual 2009 & Safety at Streetworks & Roadworks, A Code of Practice 2013
3. All road markings and signs to be compliant with the Traffic Signs Regulations and General Directions 2016.
4. The traffic management illustrated above shall only be used & implemented with approval from the relevant Highway Authority or similar authorising body.
5. This Drawing is not be reproduced, copied or distributed without permission from FM Conway Traffic Management Department.
6. © Crown copyright and database rights 2016 OS Licence 100035409