A131 CHELMSFORD TO BRAINTREE RBS
SHEEPCOTES ROUNDABOUT - PROPOSED LAYOUT

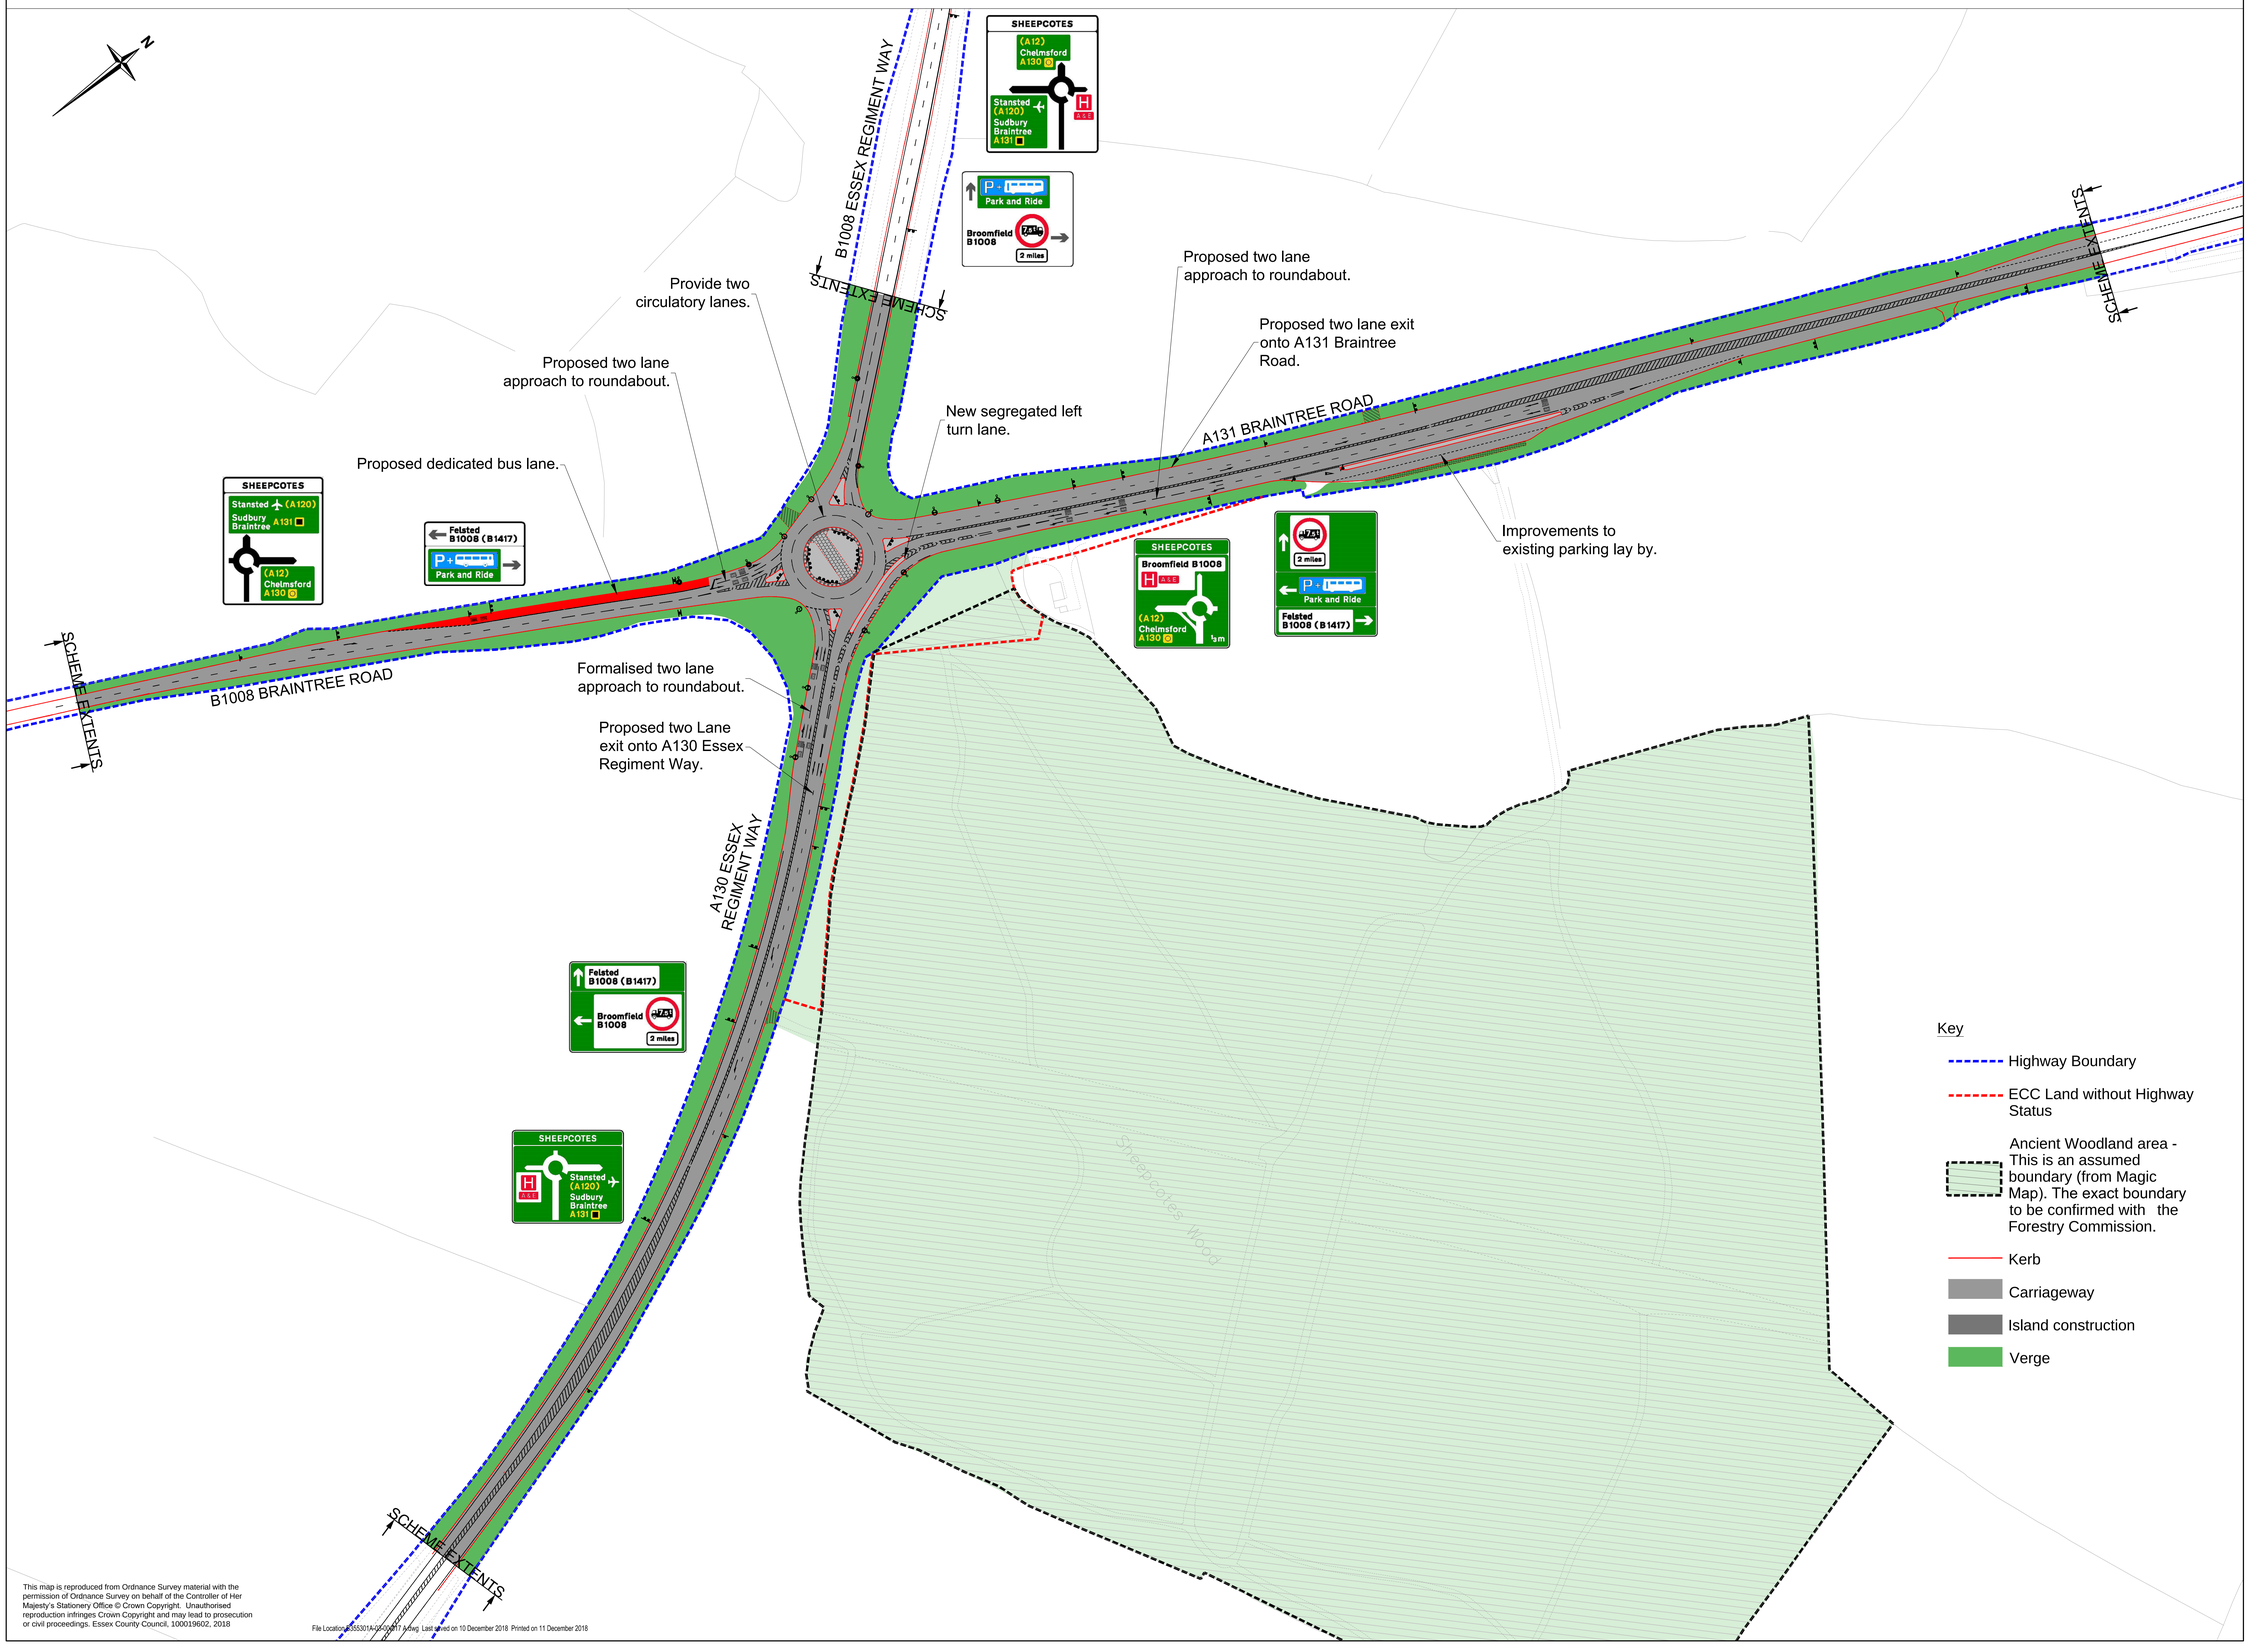

This map is reproduced from Ordnance Survey material with the permission of Ordnance Survey on behalf of the Controller of Her Majesty's Stationery Office © Crown Copyright. Unauthorised reproduction infringes Crown Copyright and may lead to prosecution or civil proceedings. Essex County Council, 100019602, 2018

File Location: B355301A-03-00017.dwg Last saved on 10 December 2018 Printed on 11 December 2018